Edgewater Park

Southern Village
Chapel Hill, NC

Schematic Plan
September 27, 2021

Caroline Tilley Asher Landscape Design
carolinetilleyasher@gmail.com | 252 . 671 . 7868

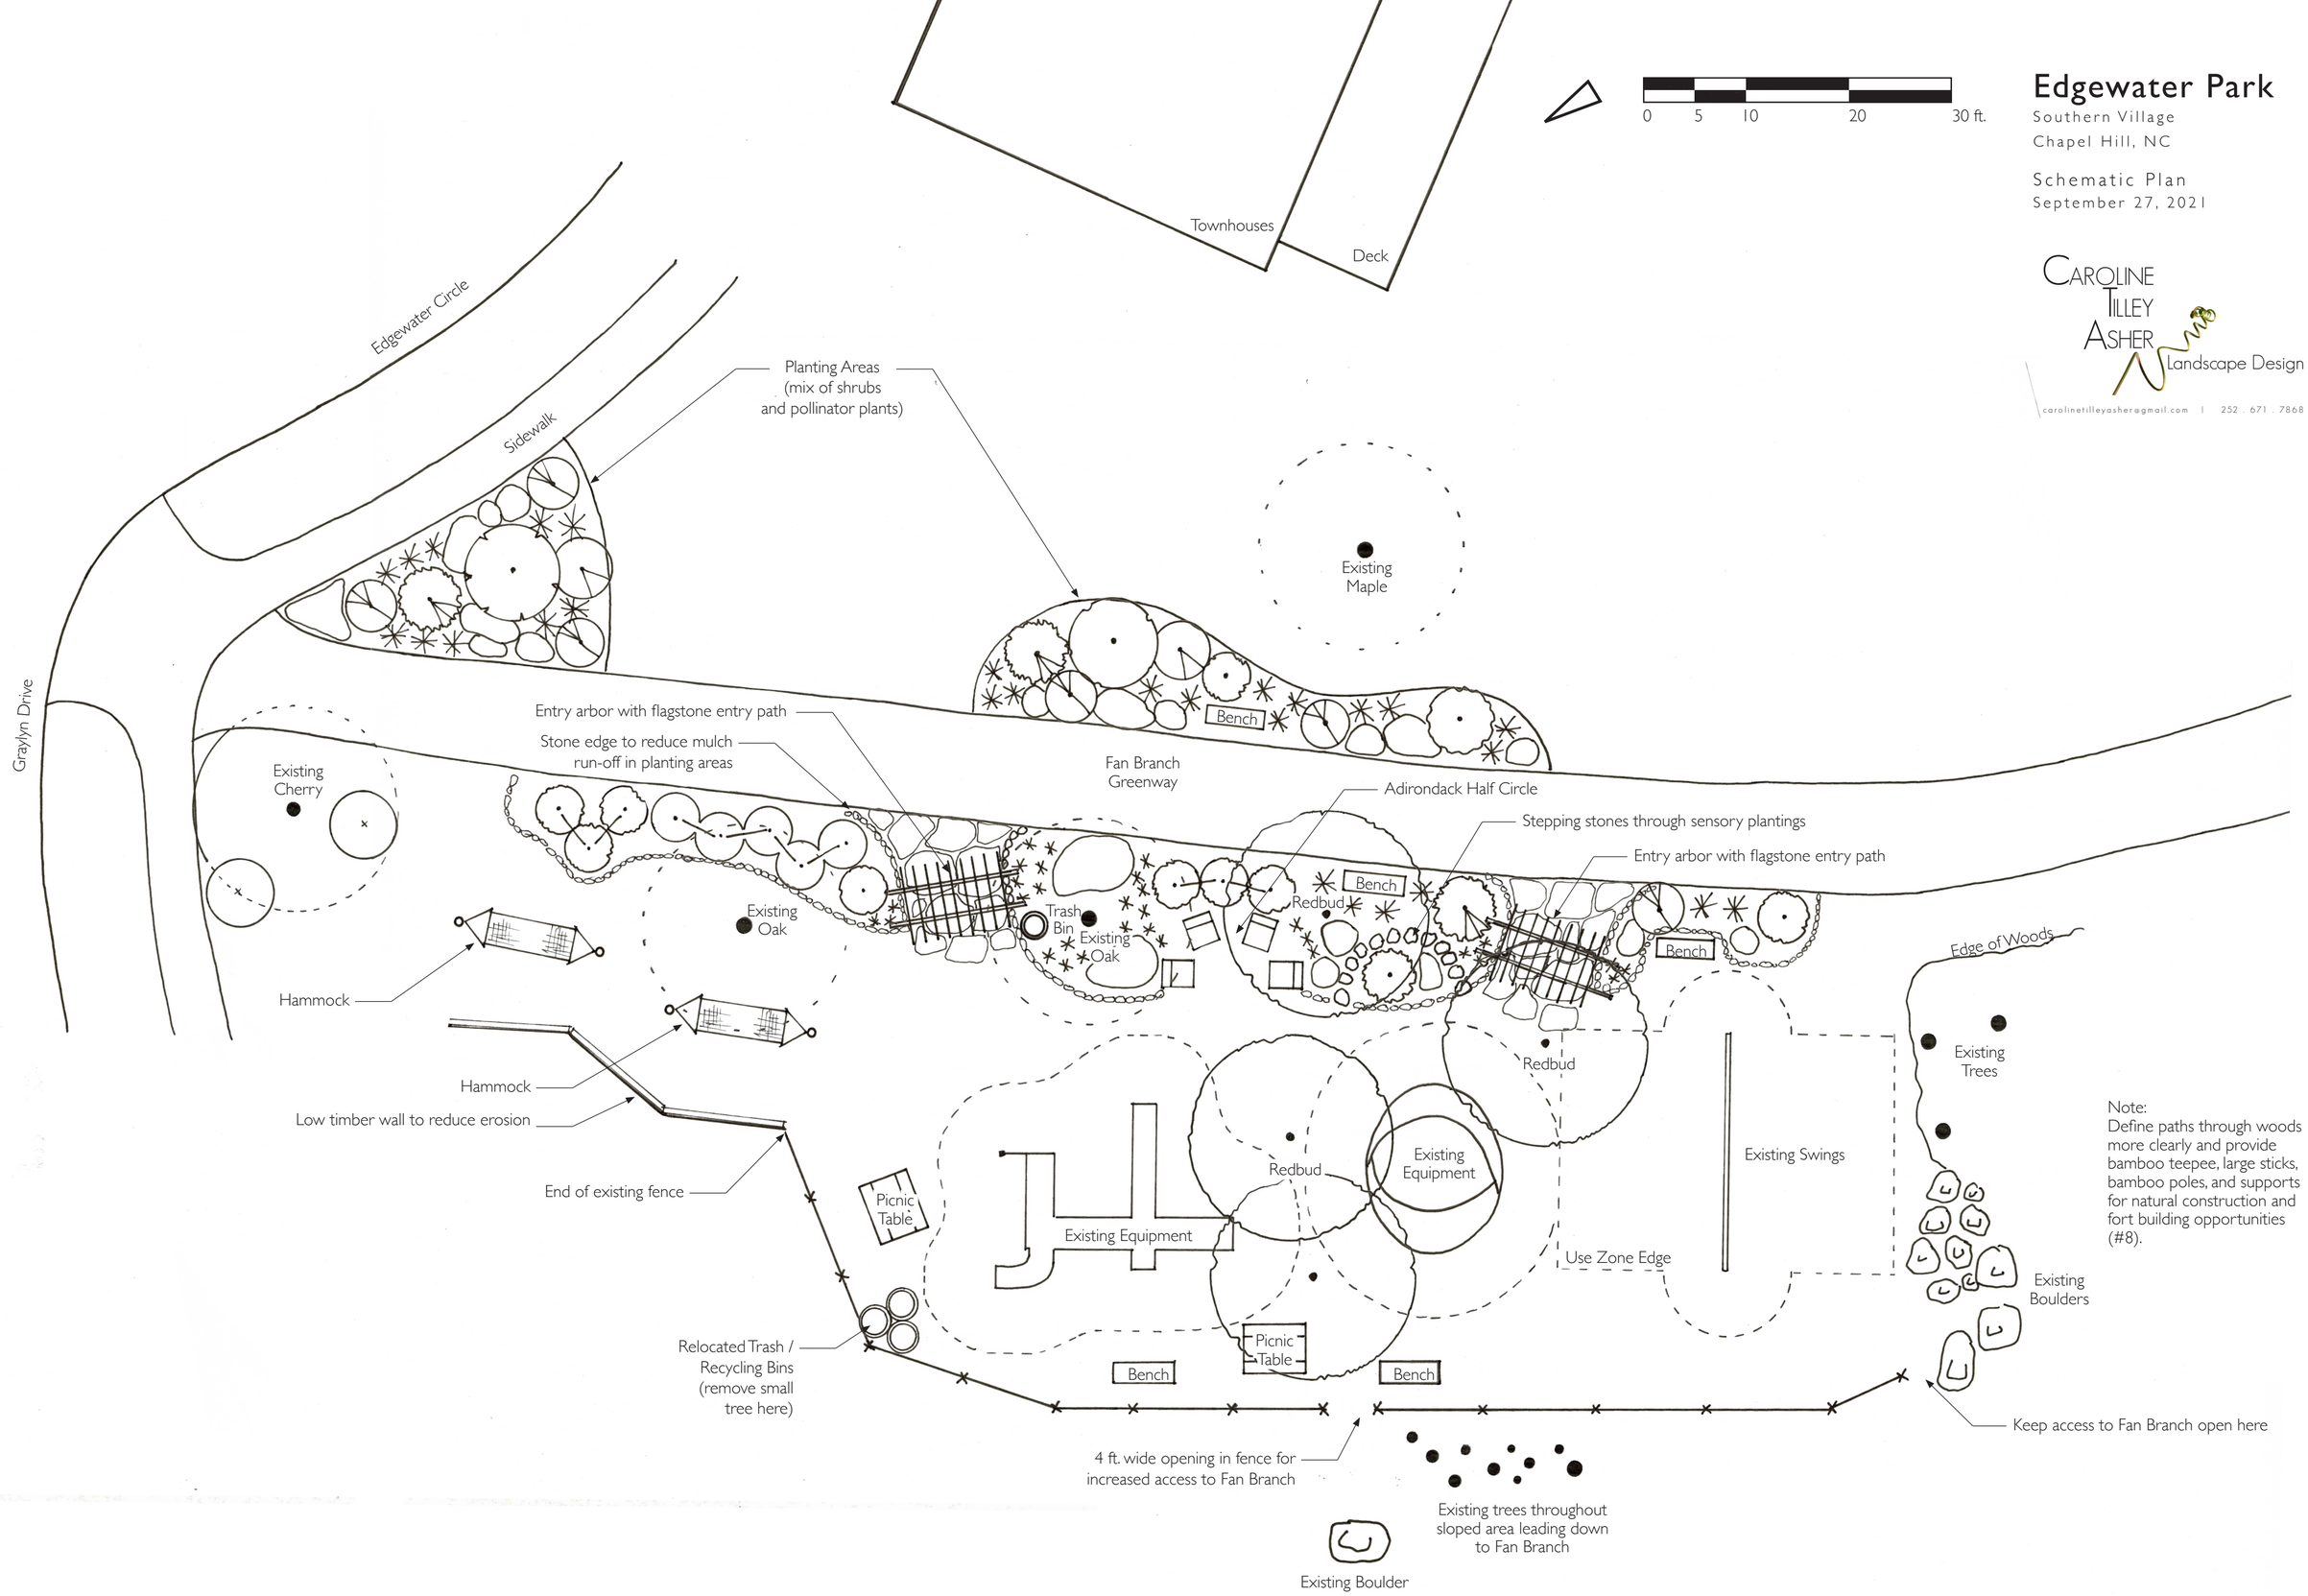

Note:
Define paths through woods more clearly and provide bamboo teepee, large sticks, bamboo poles, and supports for natural construction and fort building opportunities (#8).